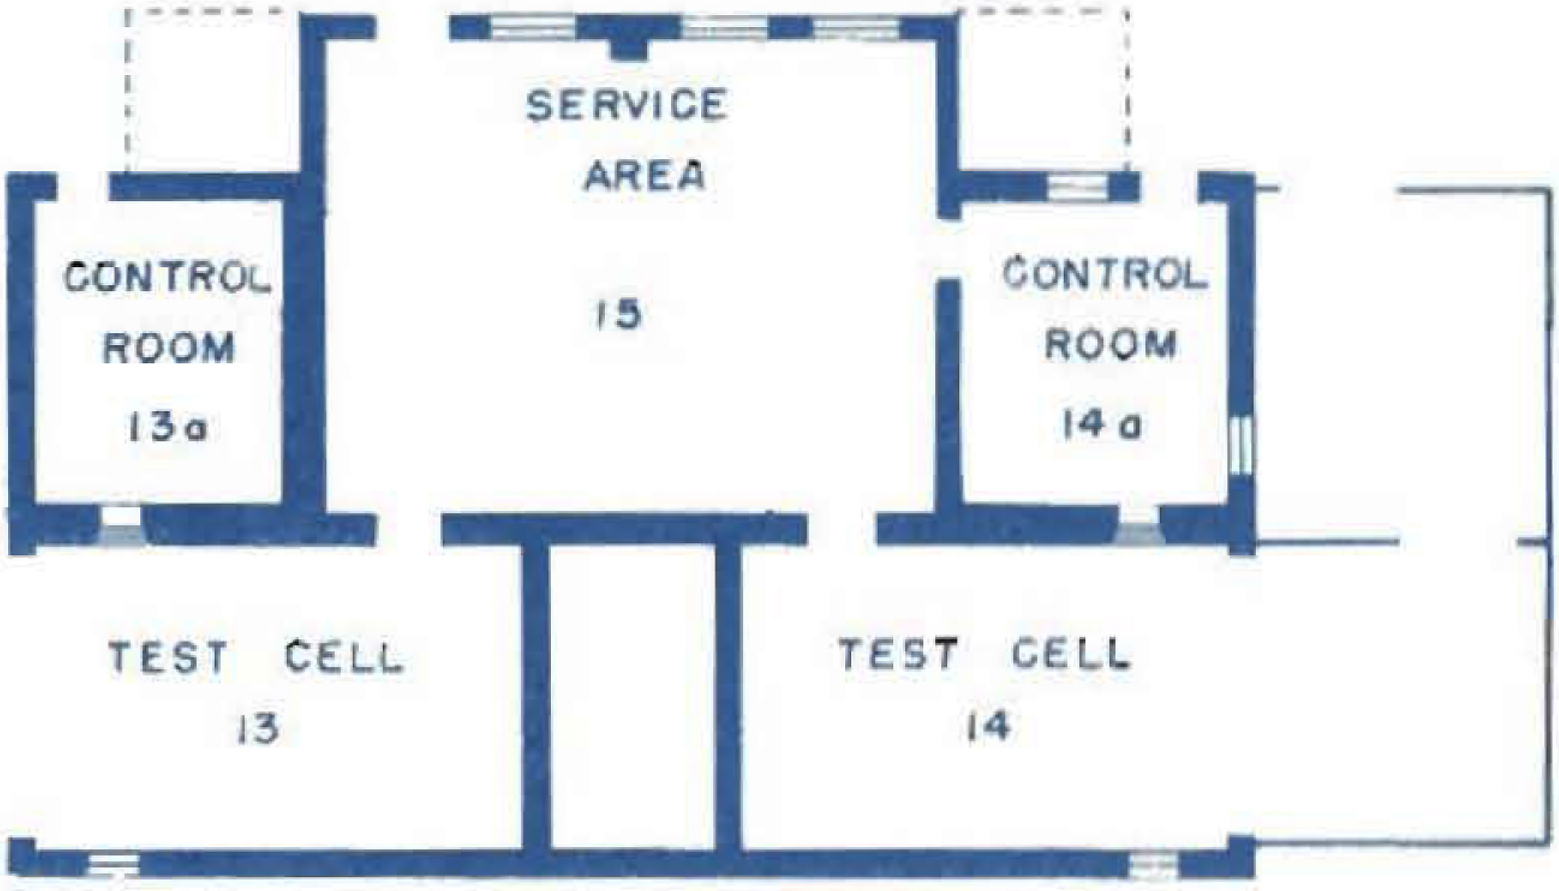
SERVICE
AREA
15
CONTROL
ROOM
13a
CONTROL
ROOM
14a
TEST CELL
13
TEST CELL
14

35-5

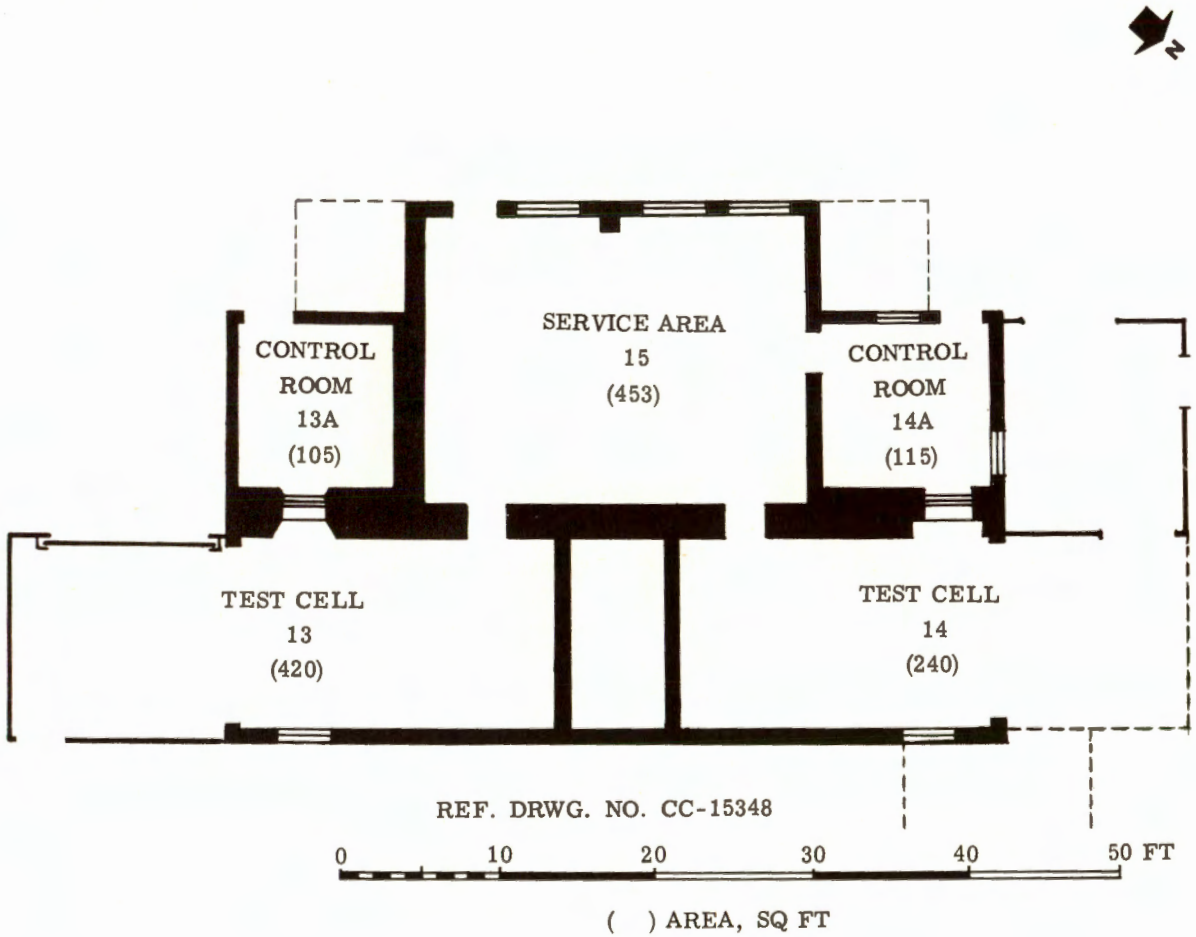

PLAN - TEST CELLS 13 & 14

ROCKET LABORATORY (GROUP)

STRUCTURE NO.

35-5

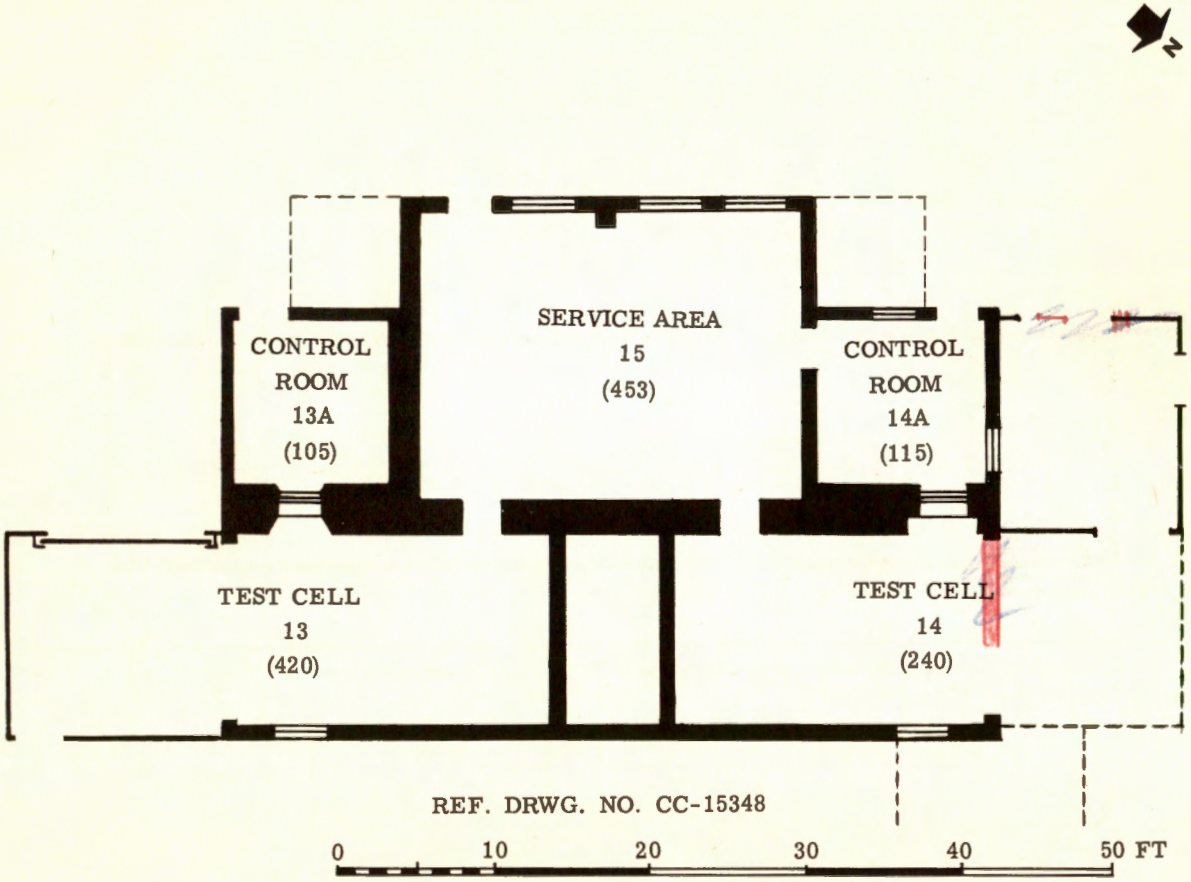

( ) AREA, SQ FT

PLAN - TEST CELLS 13 & 14

ROCKET LABORATORY (GROUP)

STRUCTURE NO.

35-5

NASA LEWIS RESEARCH CENTER
CLEVELAND, OHIO

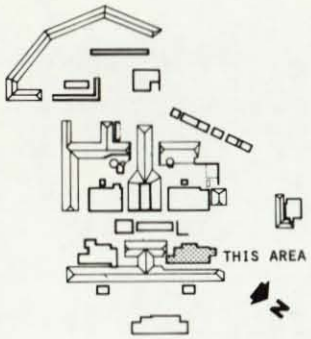

KEY PLAN

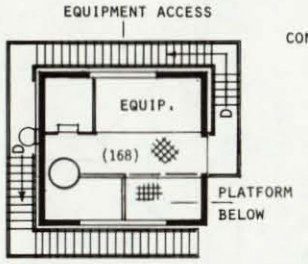

THIRD FLOOR PLAN

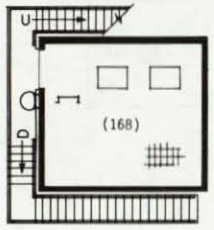

SECOND FLOOR PLAN

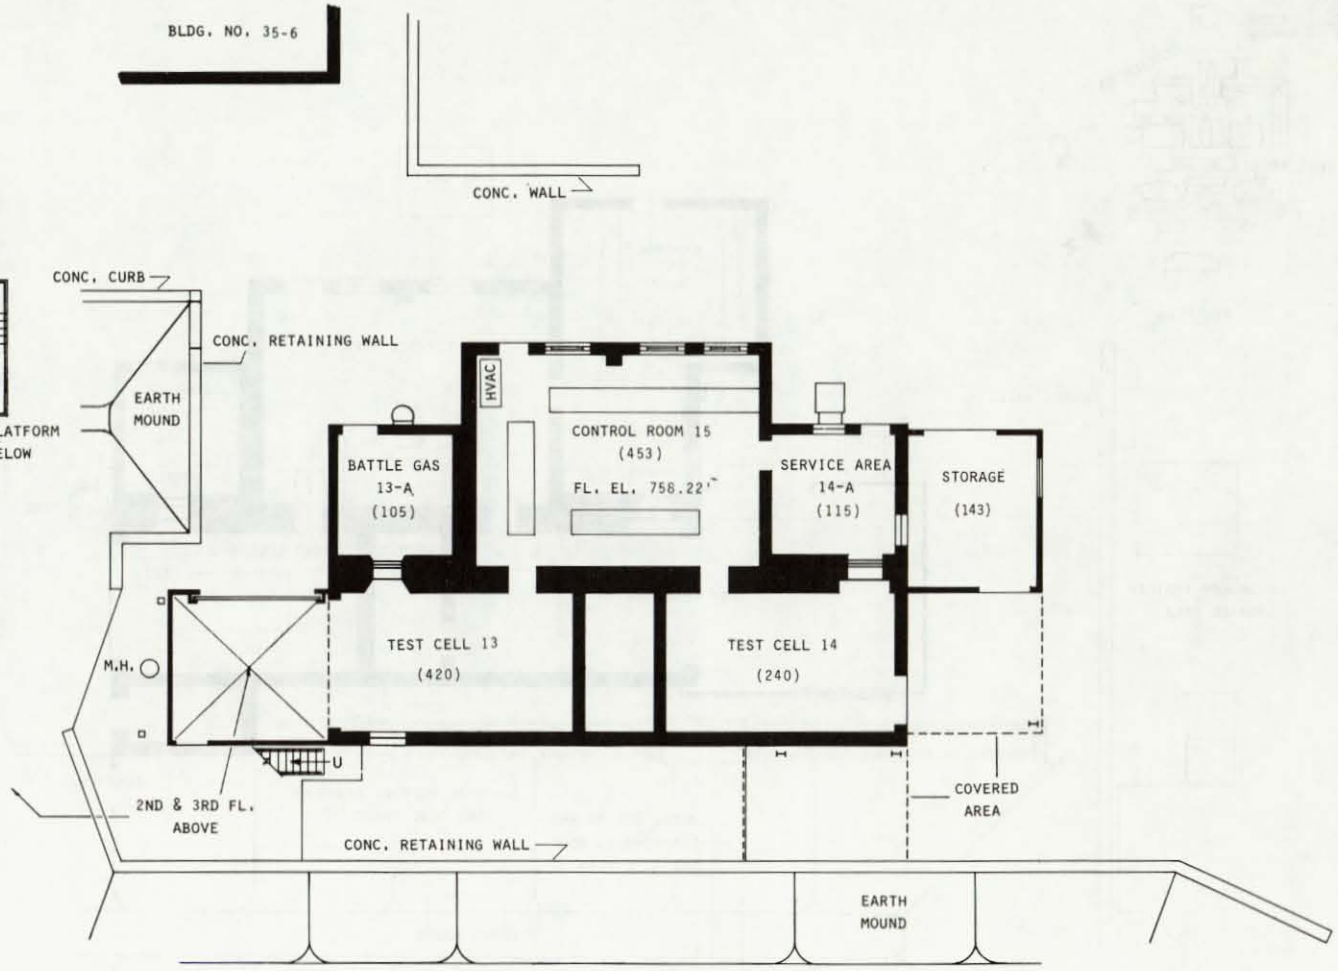

FIRST FLOOR PLAN

PLAN-TEST CELLS 13 & 14
REF. DWG. NO. CC-15348

( ) AREA, SQ. FT.

8 0 8 16
SCALE 1/16"=1'-0"

ROCKET LABORATORY (GROUP)

BUILDING NO.
35-5

REVISED JULY 1978

NASA LEWIS RESEARCH CENTER
CLEVELAND, OHIO

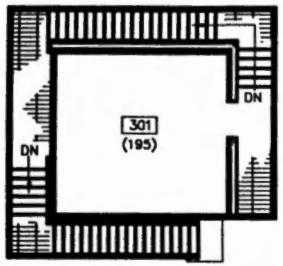

THIRD FLOOR PLAN

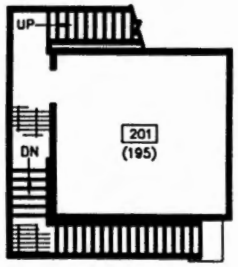

SECOND FLOOR PLAN

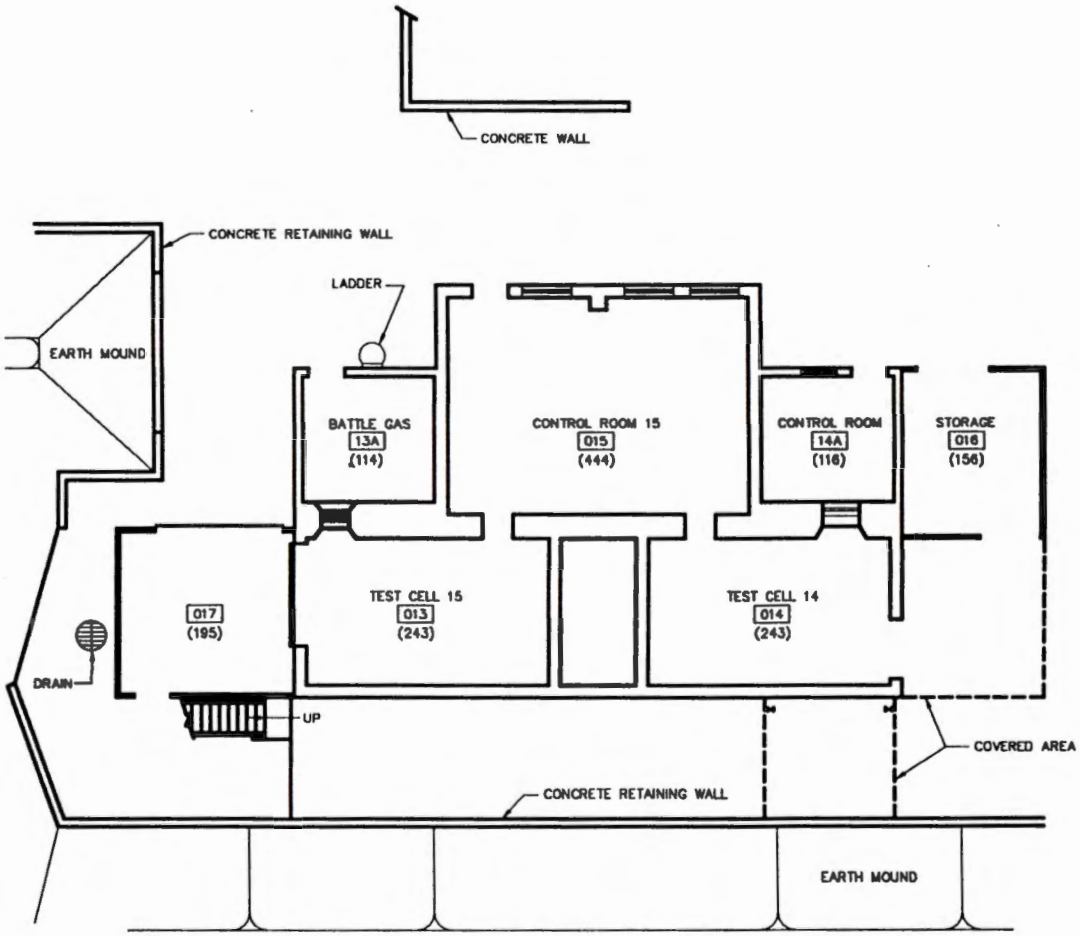

FIRST FLOOR PLAN

XXX ROOM NUMBER
(XXX) AREA SQ FT

ROCKET LABORATORY (GROUP)
BUILDING 35-5
FLOOR PLANS
TEST CELLS 13 & 14

REF. DWG. CC-15348

OFFICIAL RELEASE: 07/12/2000
AutoCAD R14.01 Format