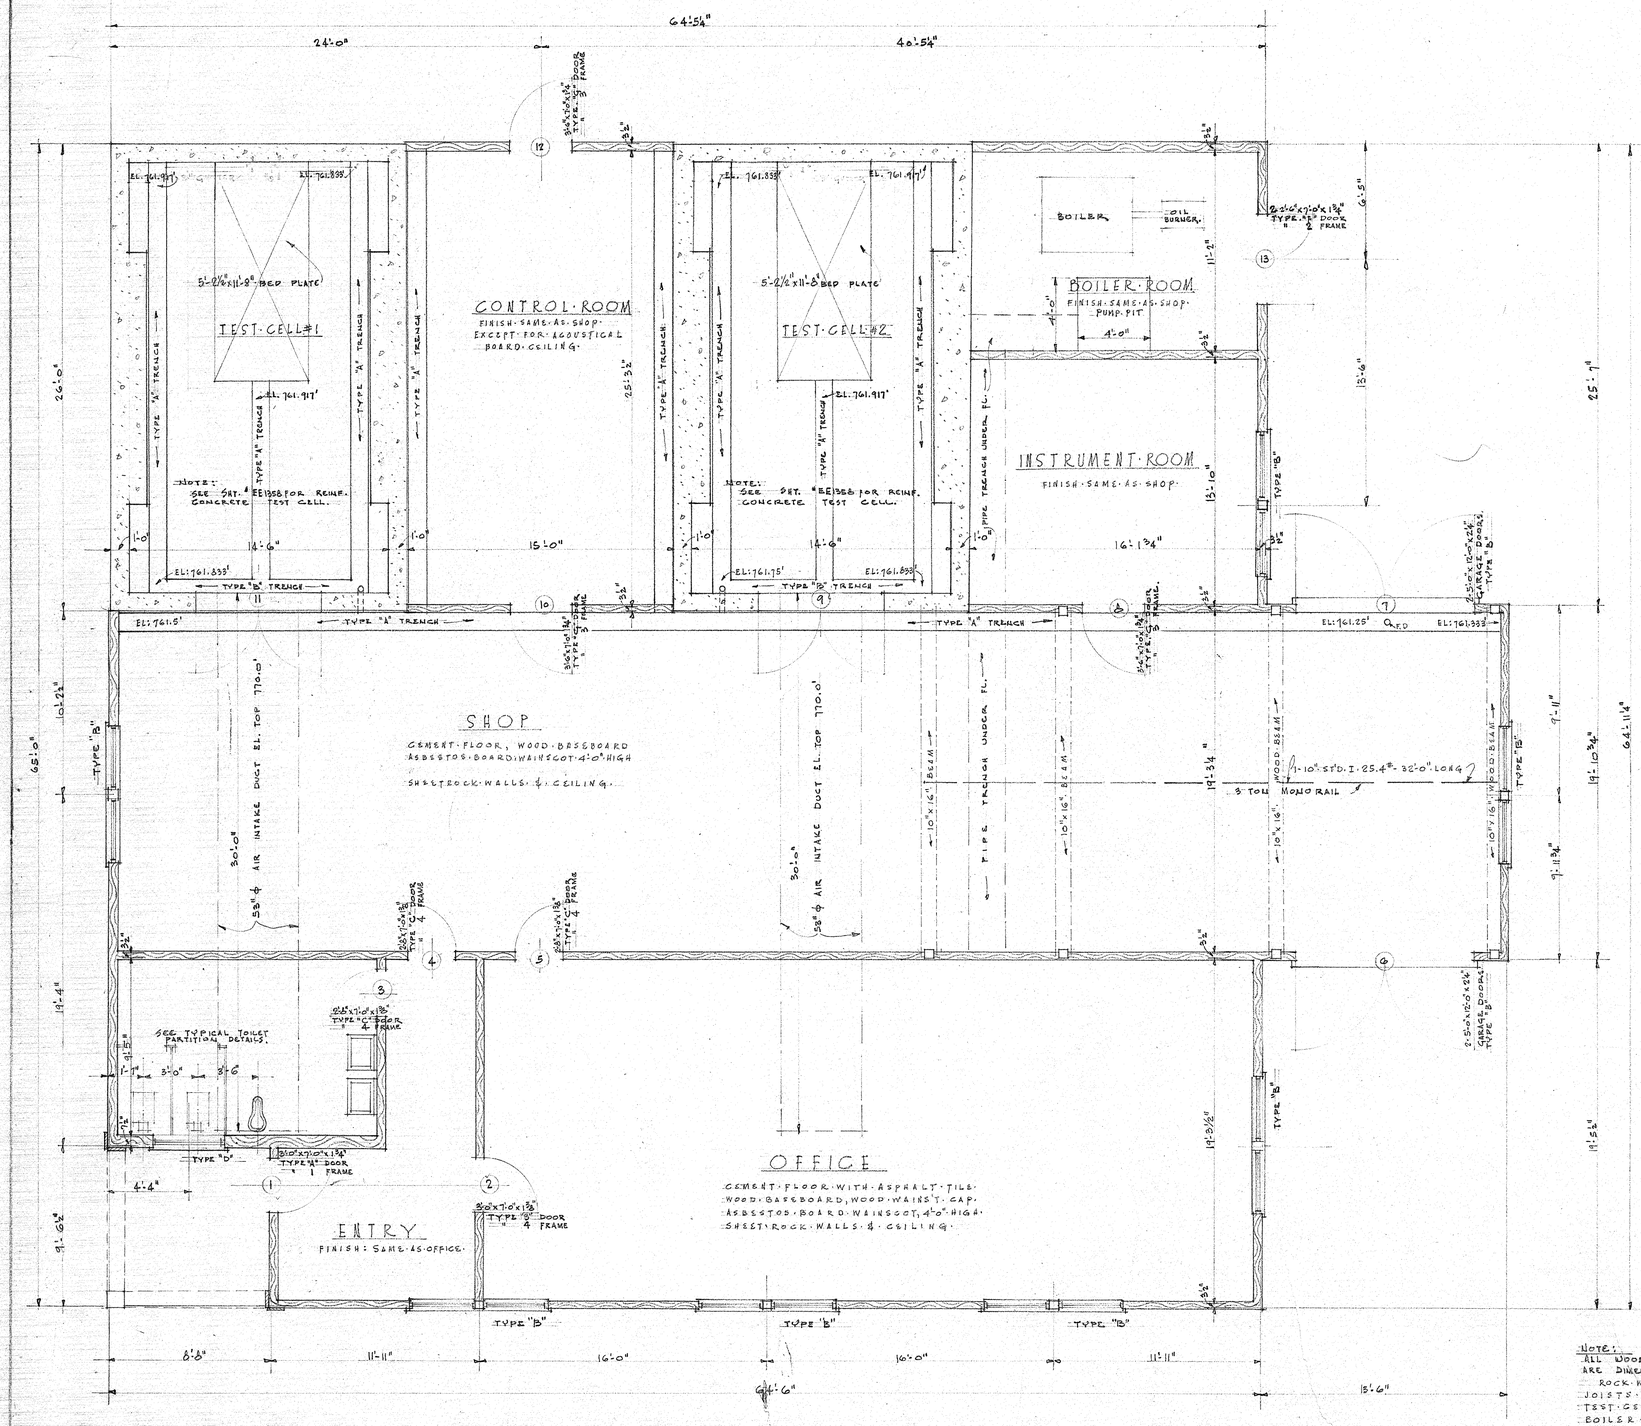

FLOOR PLAN
SCALE ¼" = 1'-0"

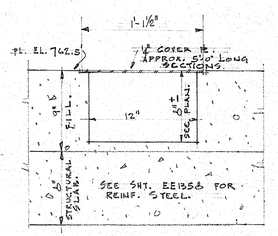

TYPE "A" TRENCH
SCALE 1½" = 1'-0"

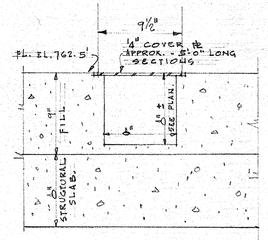

TYPE "B" TRENCH
SCALE 1½" = 1'-0"

NOTE:
ALL WOOD PARTITIONS & WALLS ARE DIMENSIONED TO FACE OF STUDS
ROCK WOOL BETWEEN ROOF JOISTS IN ALL ROOMS EXCEPT TEST CELLS #1 & #2 AND BOILER ROOM.

LEGEND:
INDICATES BATT WOOL INSULATION

TEMPORARY
SUPERCHARGER BUILDING

MB	FOR RECORD DWG. SEE CE-15048	RAP R.D.L.
A	ED 1352-1 WAS D1352	RLH

SUPERCHARGER BLDG. NO. 1
FLOOR PLAN
NATIONAL ADVISORY COMMITTEE FOR AERONAUTICS
AIRCRAFT ENGINE RESEARCH LABORATORY
CLEVELAND, OHIO

A2-1-45	DR.	F.D.N. 6/17/43	ED1352-1
B6-5-51	CK.		
C	AP.		
D	AP.		